



Star Ring A | Painted-wall construction detail

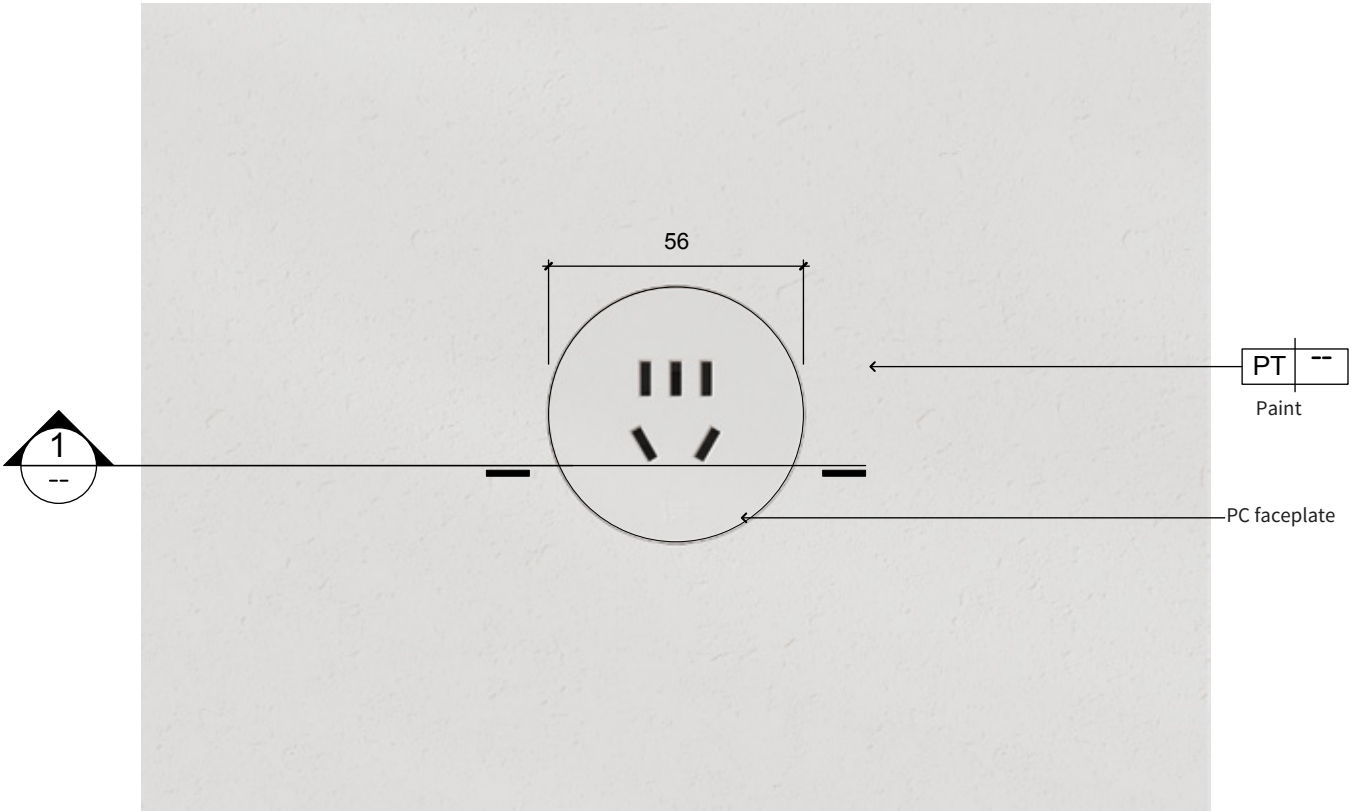

PLAN Socket plan
SCALE: 1:1.7

Wall finish thickness: to site conditions

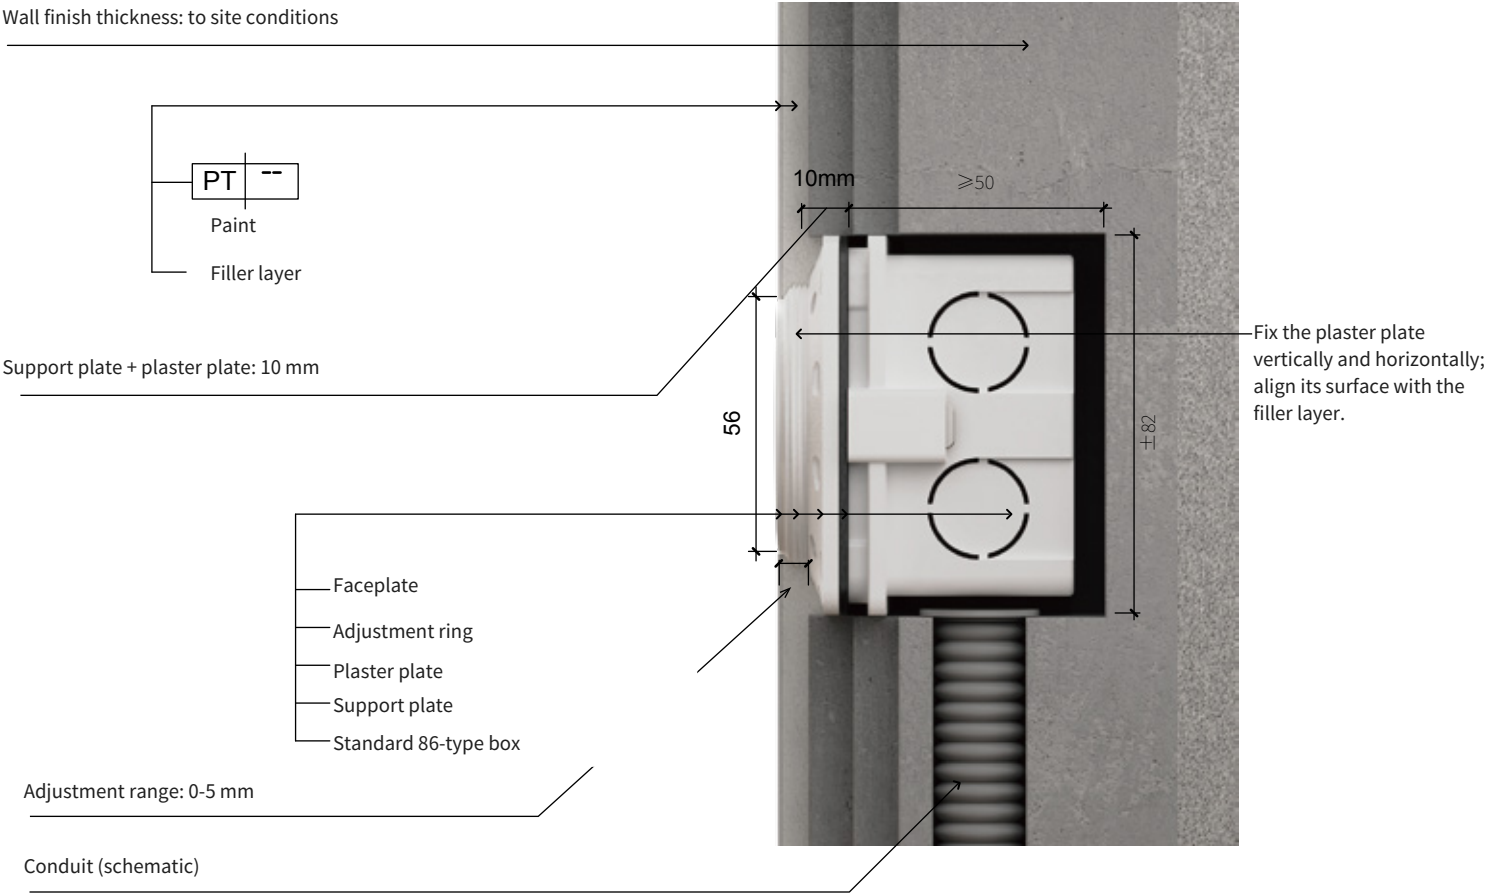

DETAIL Socket section
SCALE: 1:1.7