



Star Ring B | Stone construction detail

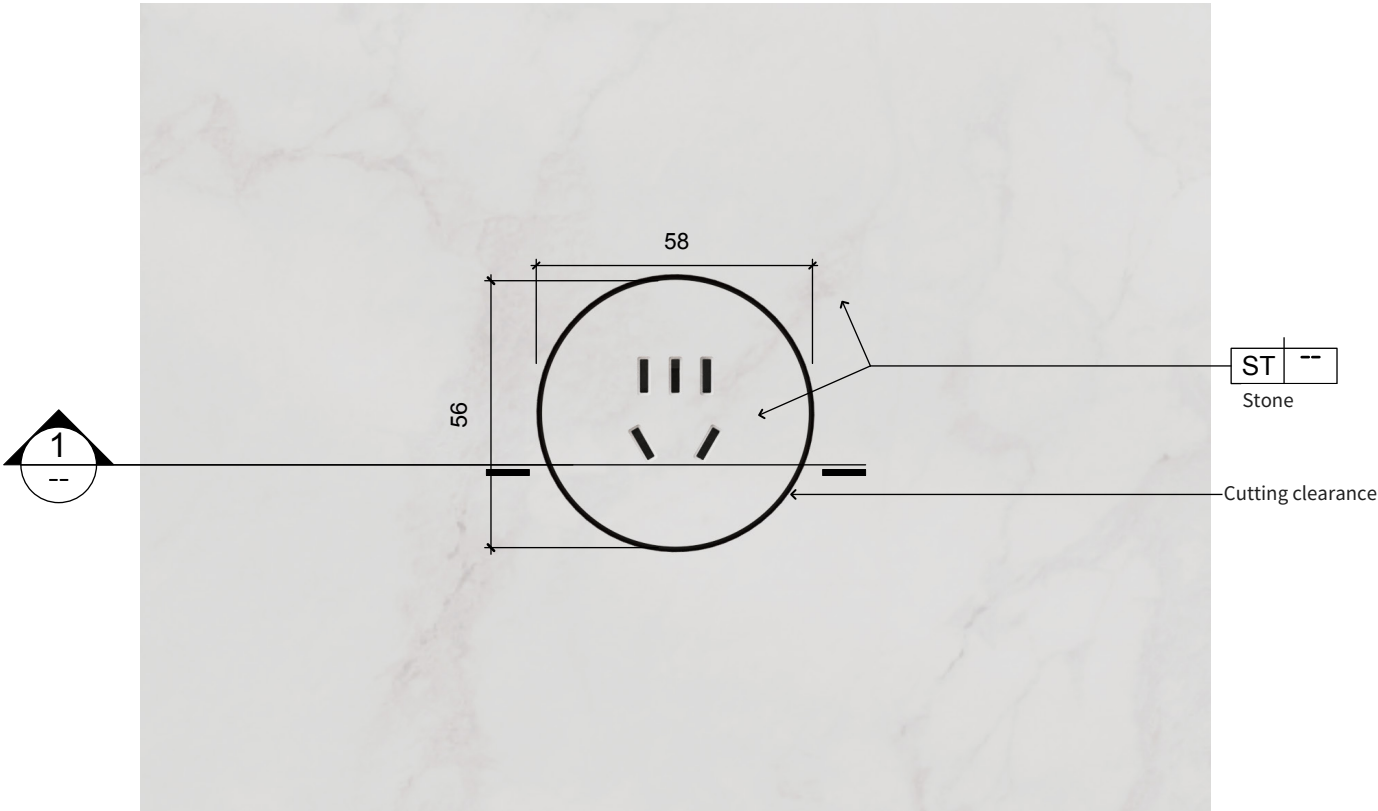

PLAN Stone socket plan
SCALE: 1:1.7

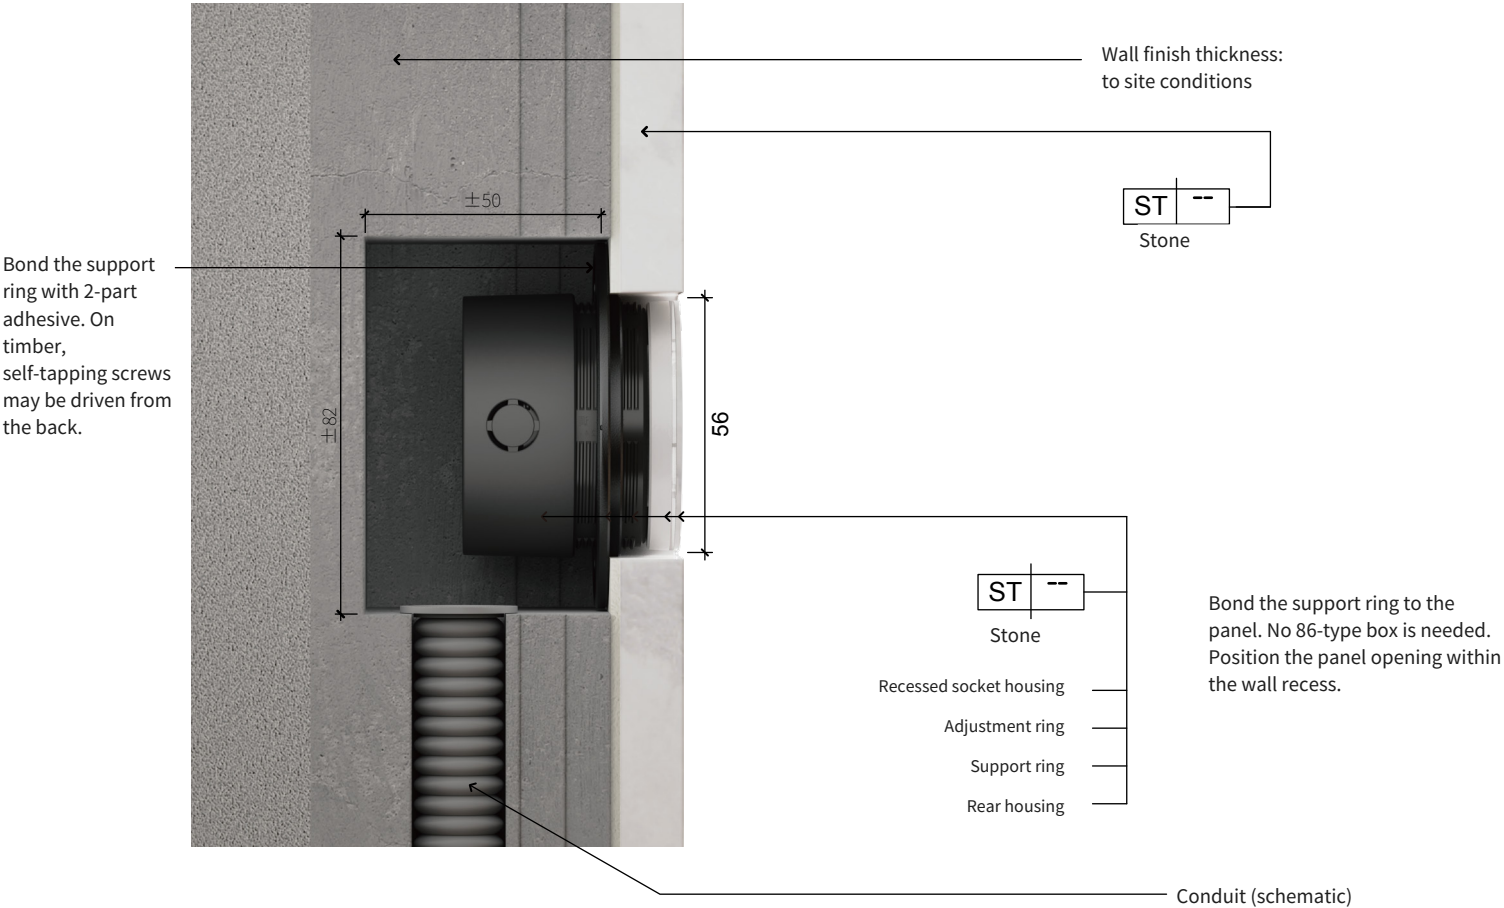

DETAIL Stone socket section
SCALE: 1:1.7